Site images: Proposed Yaacaba Extension

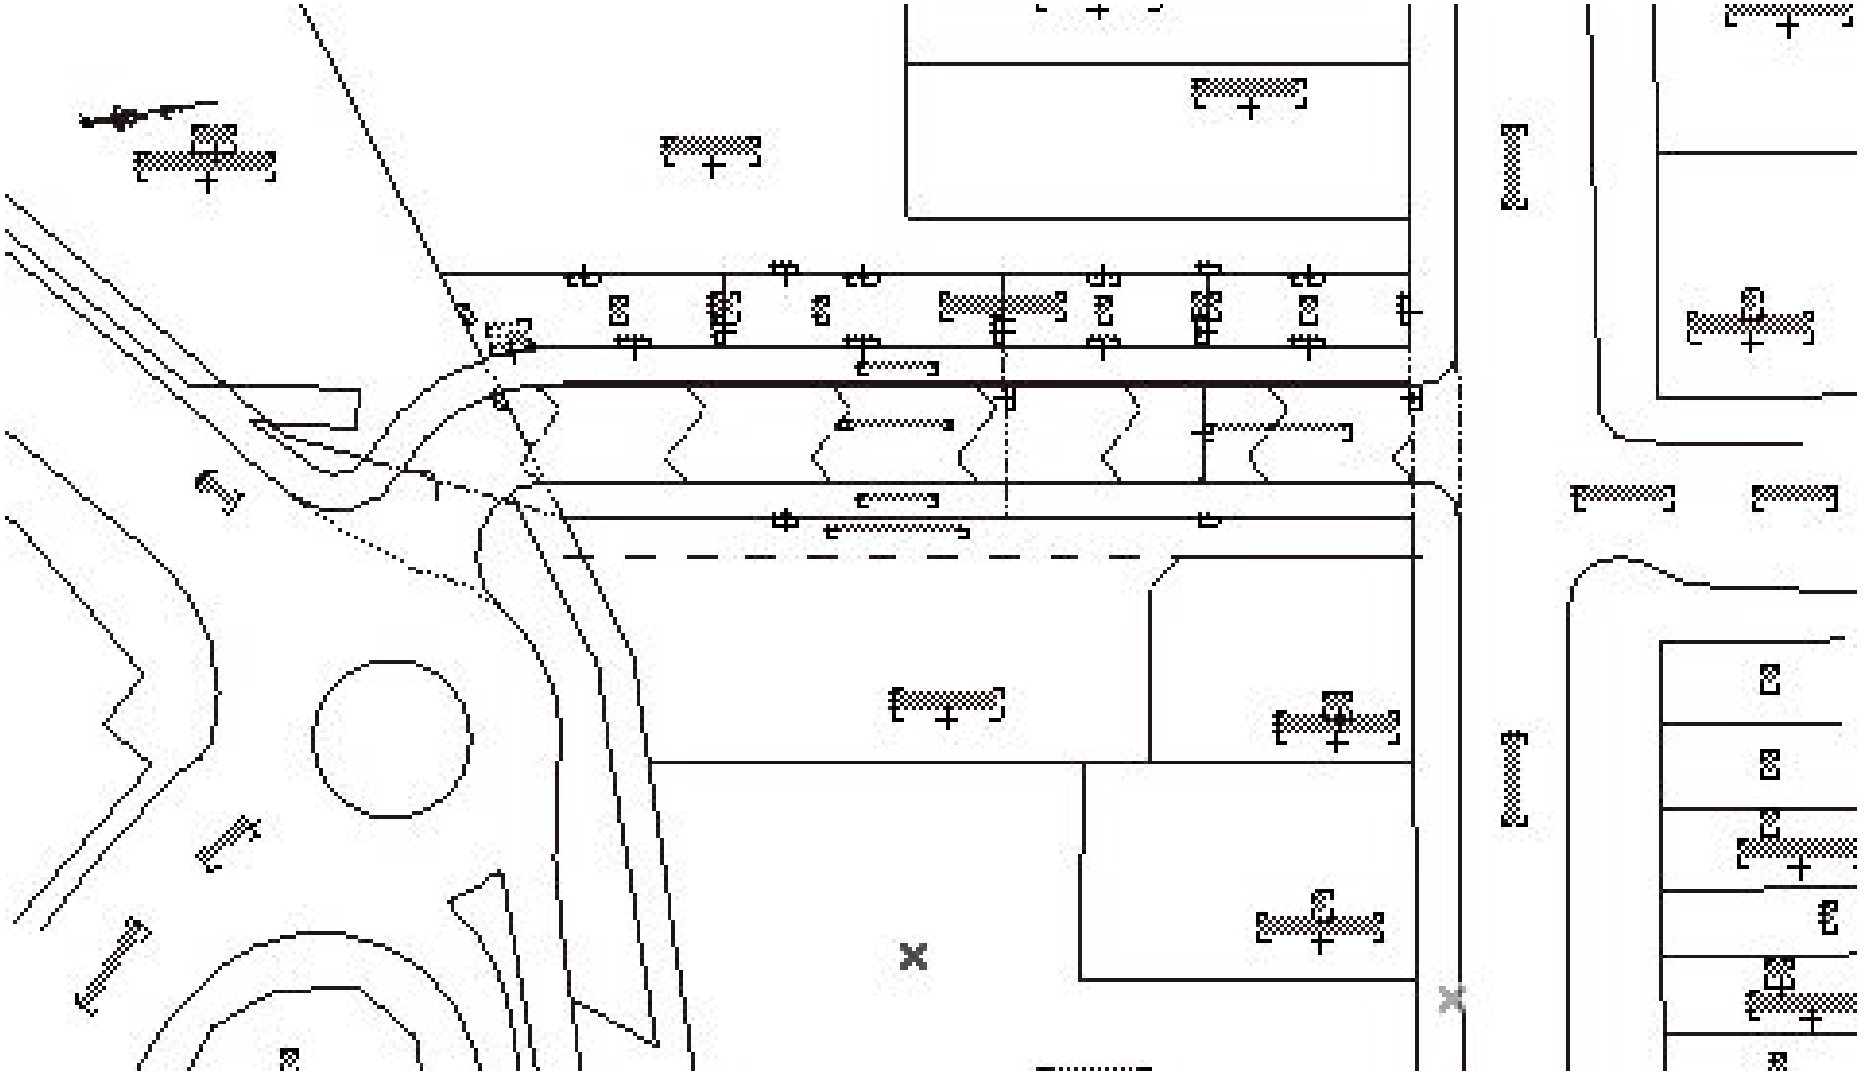

Site Plan 2 Way

Site images: Proposed Yaacaba Extension

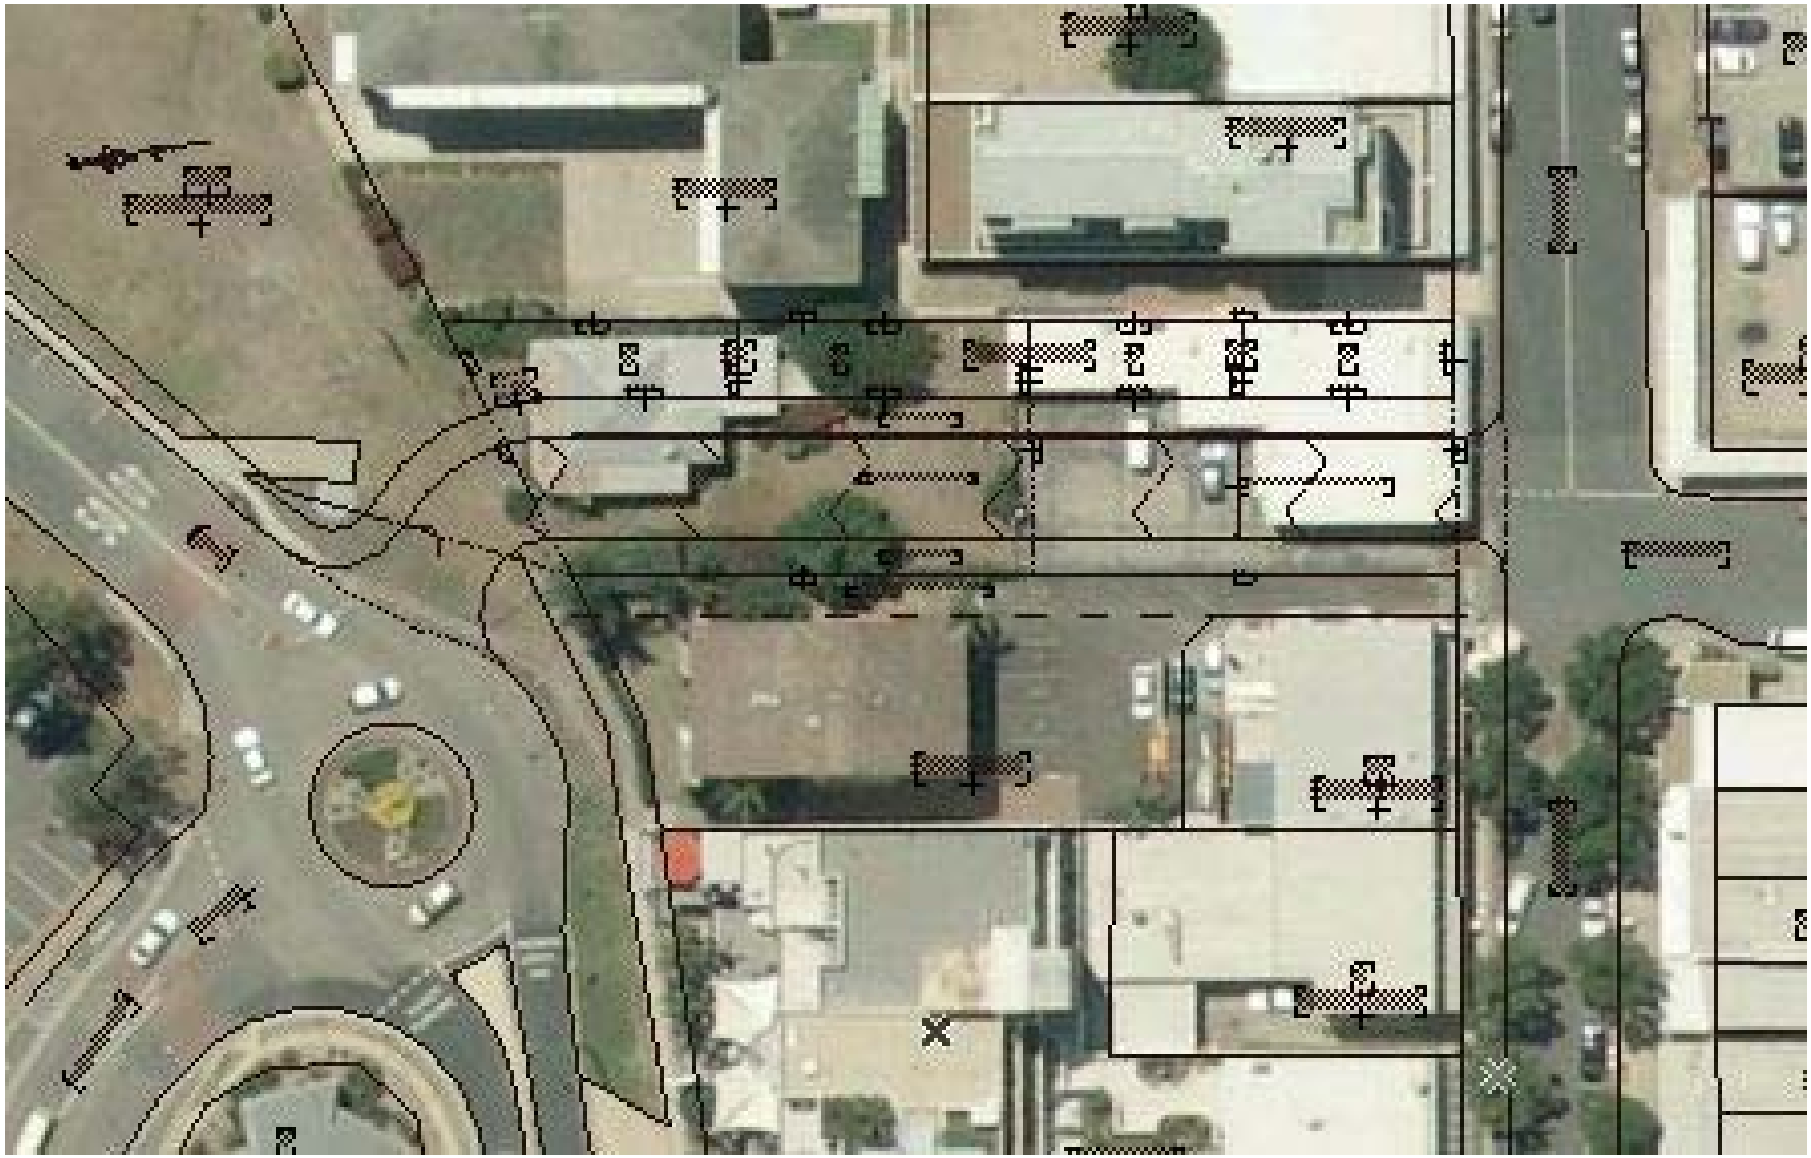

Overlay 2 Way

Site images: Proposed Yaacaba Extension

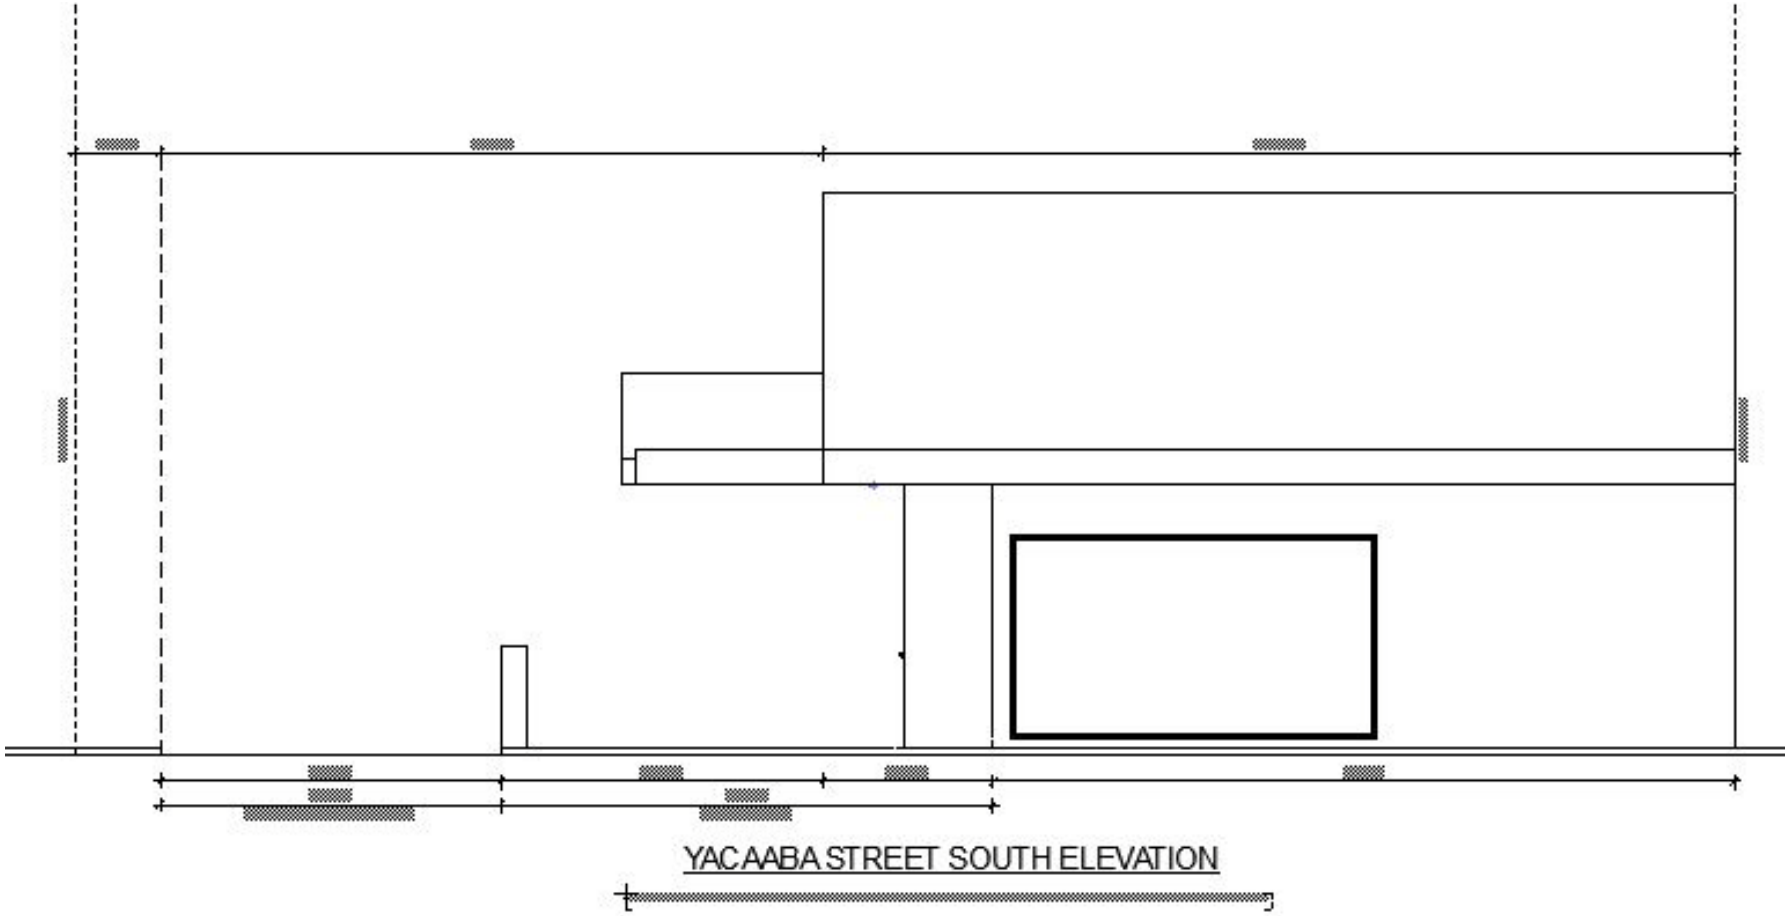

Option 5 South Elevation

Site images: Proposed Yaacaba Extension

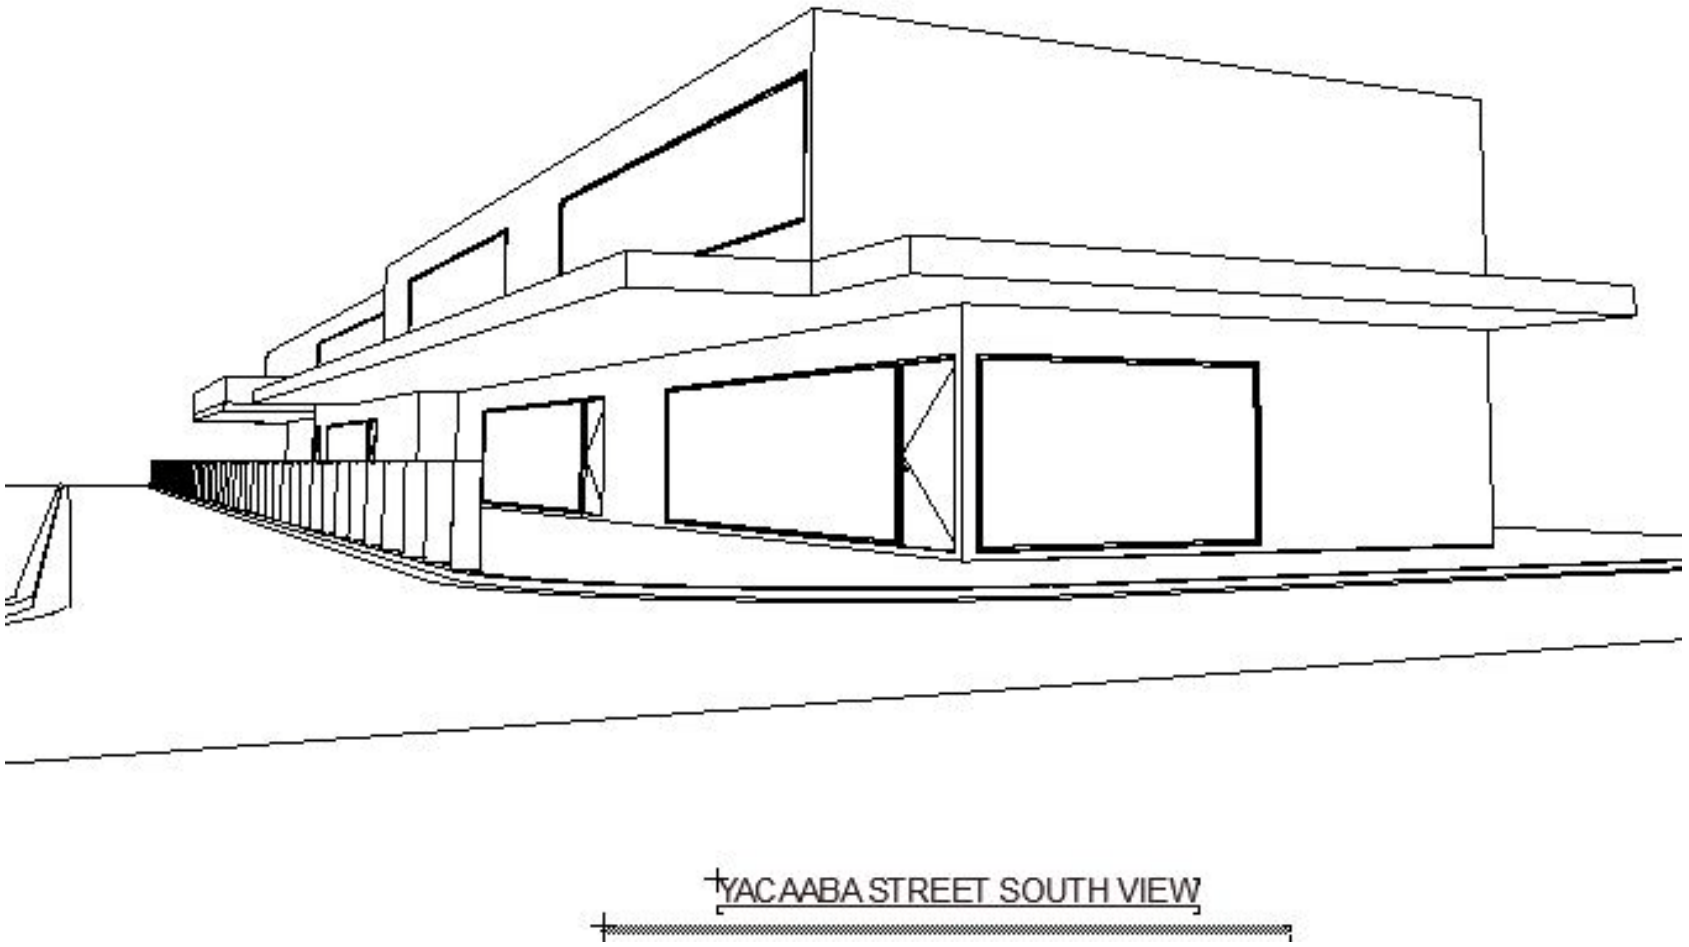

3D Perspective From Magnus Street